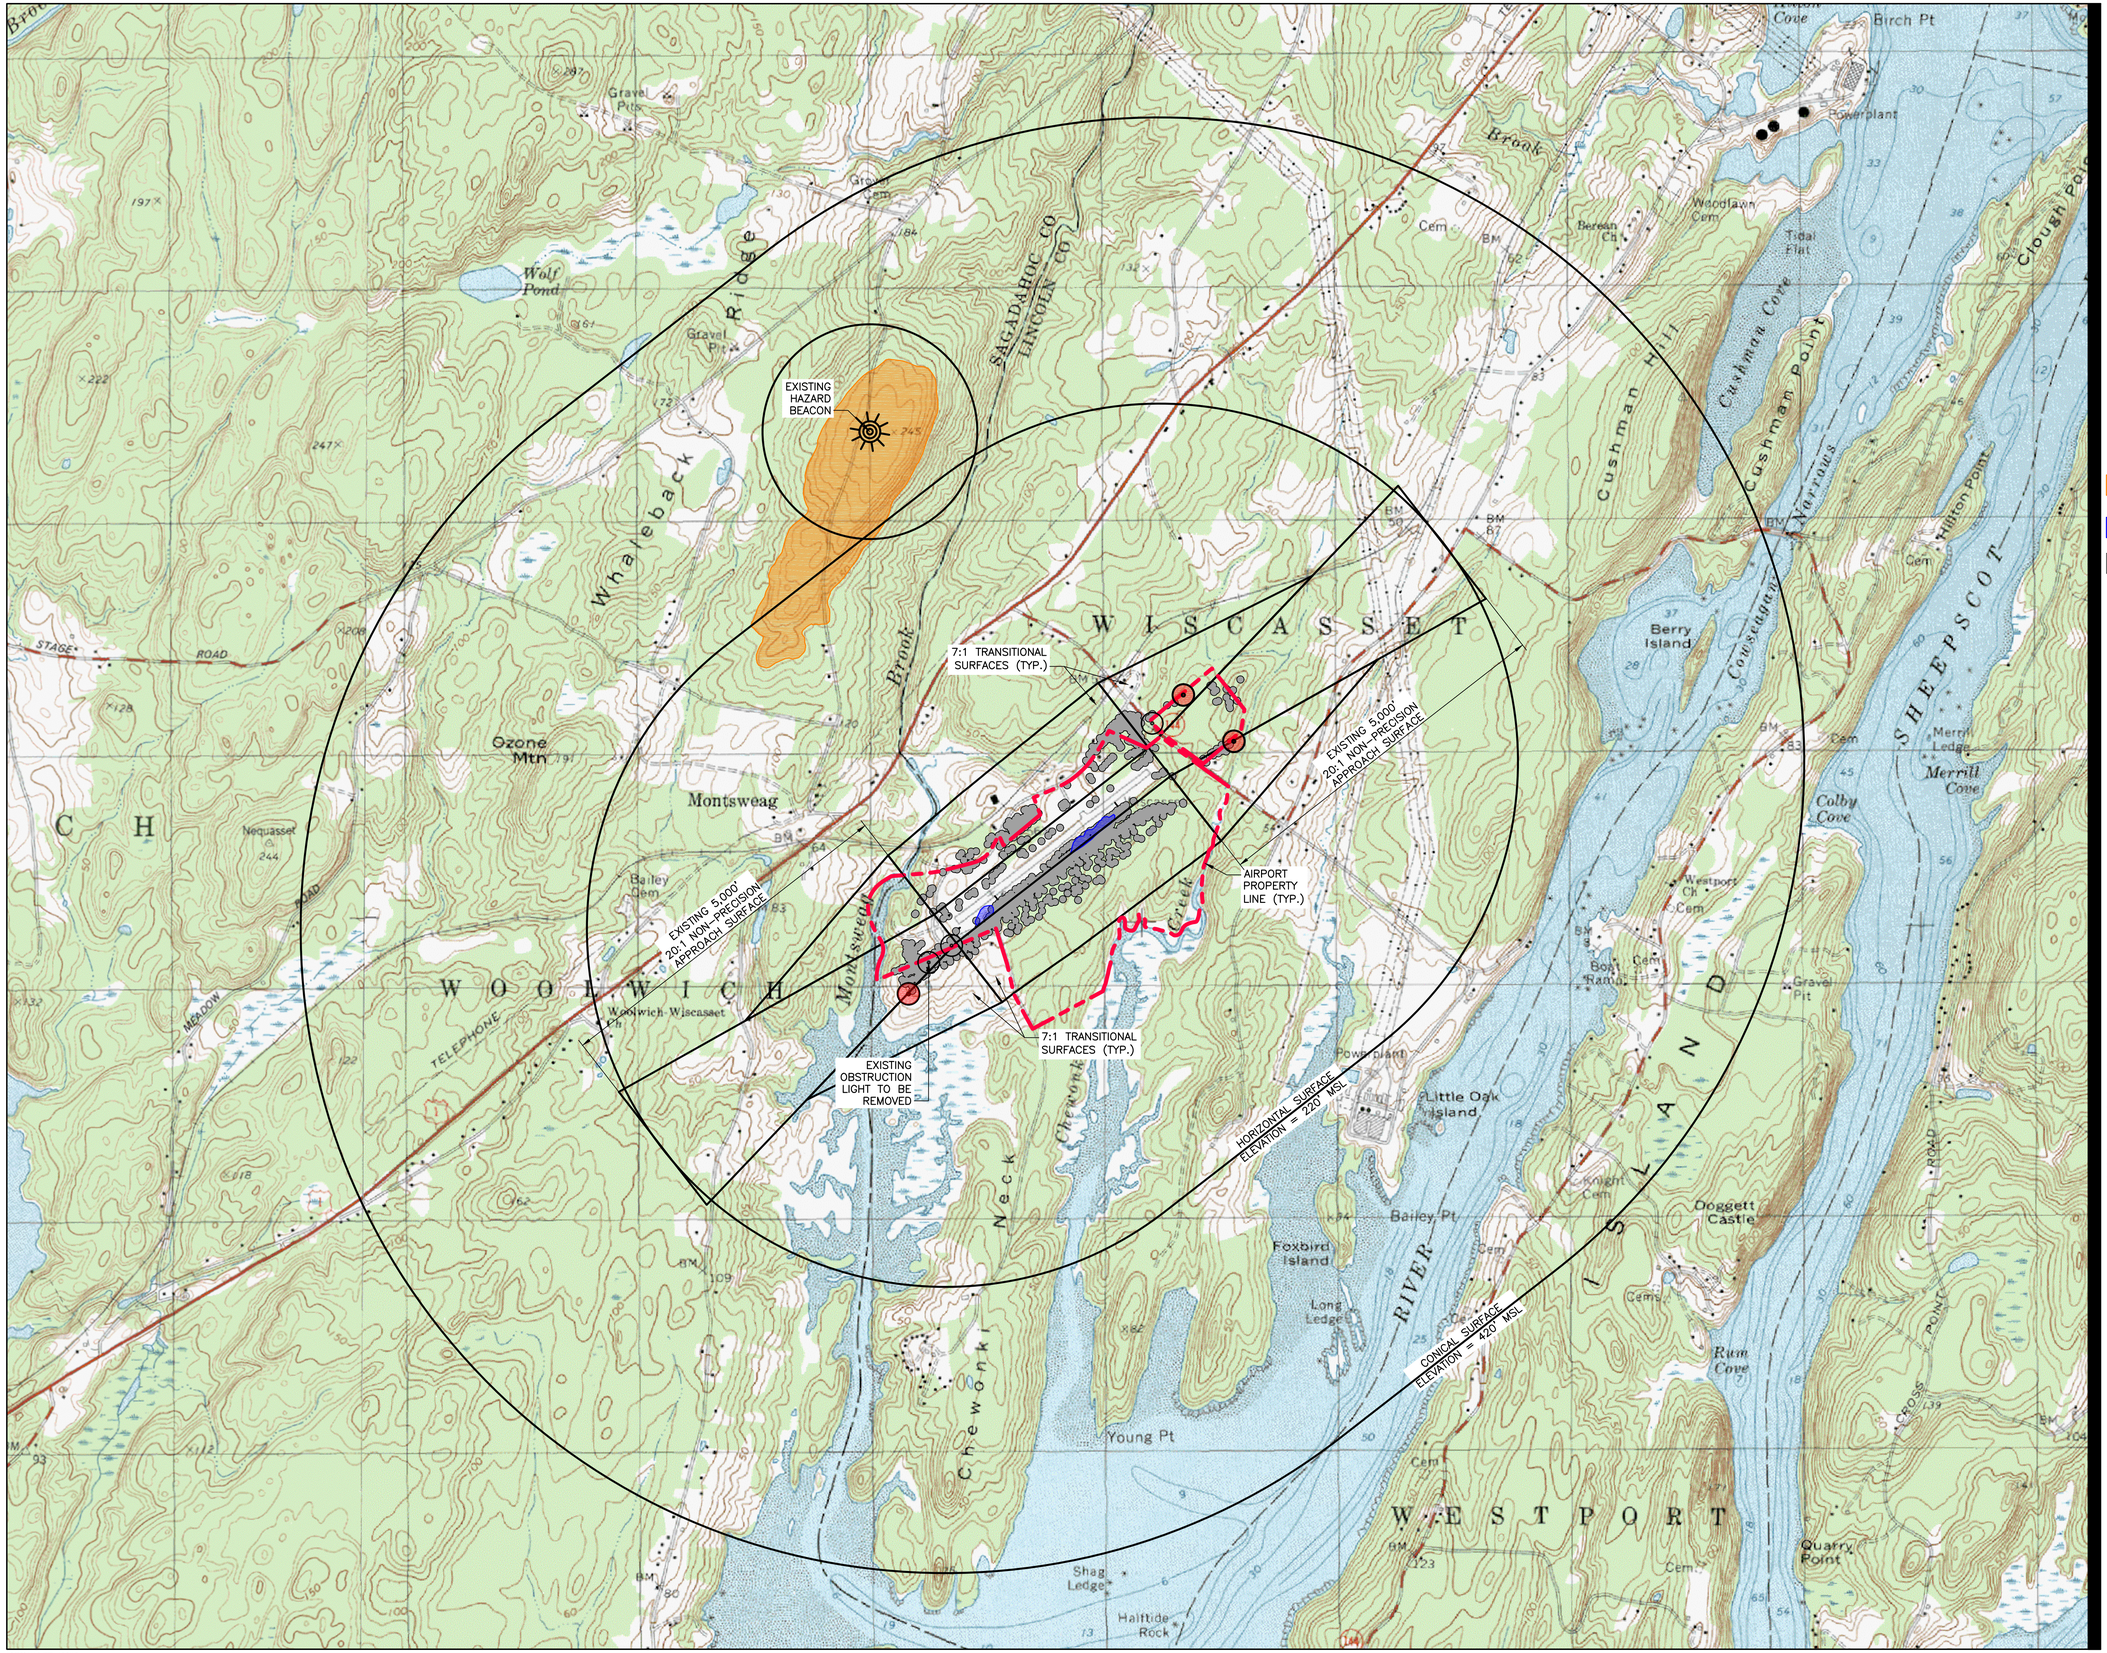

Stantec

Stantec Consulting Services Inc.
482 Payne Road
Scarborough ME 04074 U.S.A.
Tel. 207.883.3355
Fax. 207.883.3376
www.stantec.com

Copyright Reserved
The Contractor shall verify and be responsible for all dimensions. DO NOT scale the drawing - any errors or omissions shall be reported to Stantec without delay.
The Copyrights to all designs and drawings are the property of Stantec. Reproduction or use for any purpose other than that authorized by Stantec is forbidden.

Consultants

Legend

- EXISTING OBSTRUCTION LIGHT
- PROPOSED OBSTRUCTION LIGHT
- POTENTIAL VEGETATIVE OBSTRUCTIONS (ASSUME 80' TREE HEIGHT)
- EXISTING GROUND OBSTRUCTIONS
- EXISTING VEGETATIVE OBSTRUCTIONS

Notes

N

0 1000' 2000'

GRAPHIC SCALE

Revision	By	Appd.	YY.MM.DD

Issued	By	Appd.	YY.MM.DD

File Name: sht_07_FAR_part_77_pln.dwg	LRK Dwn.	ECD Chkd.	JEB Dsgn.	14.10.24 YY.MM.DD

Permit-Seal

Client/Project
WISCASSET MUNICIPAL AIRPORT

AIRPORT MASTER PLAN UPDATE

WISCASSET, MAINE

Title
FAR PART 77
IMAGINARY SURFACES PLAN

Project No.	Scale	
195210458	AS NOTED	
Drawing No.	Sheet	Revision
	7 of 9	0

ORIGINAL SHEET - ARCH D